TYPICAL SECTION
74+62.93 to 258+46.75
Sta. 84+36.28 = 100+00.00

Rock Armored Slope

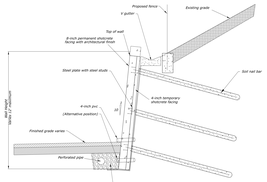

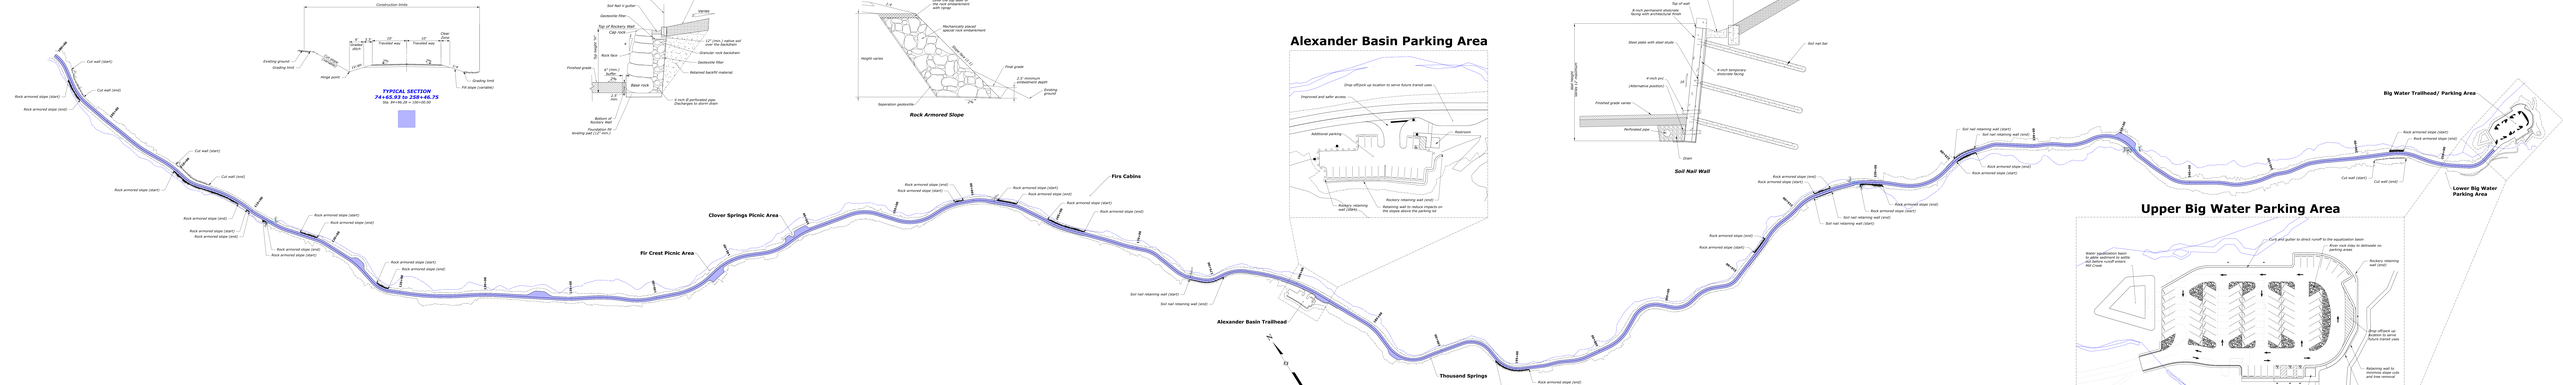

Upper Big Water Parking Area

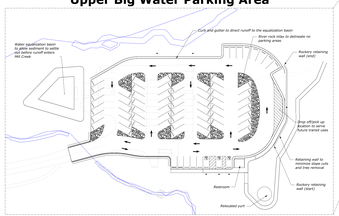

Mill Creek Canyon Road - Elbow Fork to Big Water
Preliminary Design